VILLA TRANQUILA 3 BEDROOMS
LOT 713

Block construction and Losa panel roof


Living Area: 147.00 Sqm
Covered Entrance: 2.10 Sqm
Covered Terrace: 20.75 Sqm
Walkway: 7.59 Sqm
Service Building: 15.10 Sqm
Palapa Bar with Guest room: 45.20 Sqm

Total Area: 237.74 Sqm


Pool Pump: included on Service Building
Pool Deck: 87.32 Sqm
Jacuzzi area: 4.00 Sqm
Parking, Front Walkway/ golf cart: 58.21 Sqm



Detalle Jacuzzi

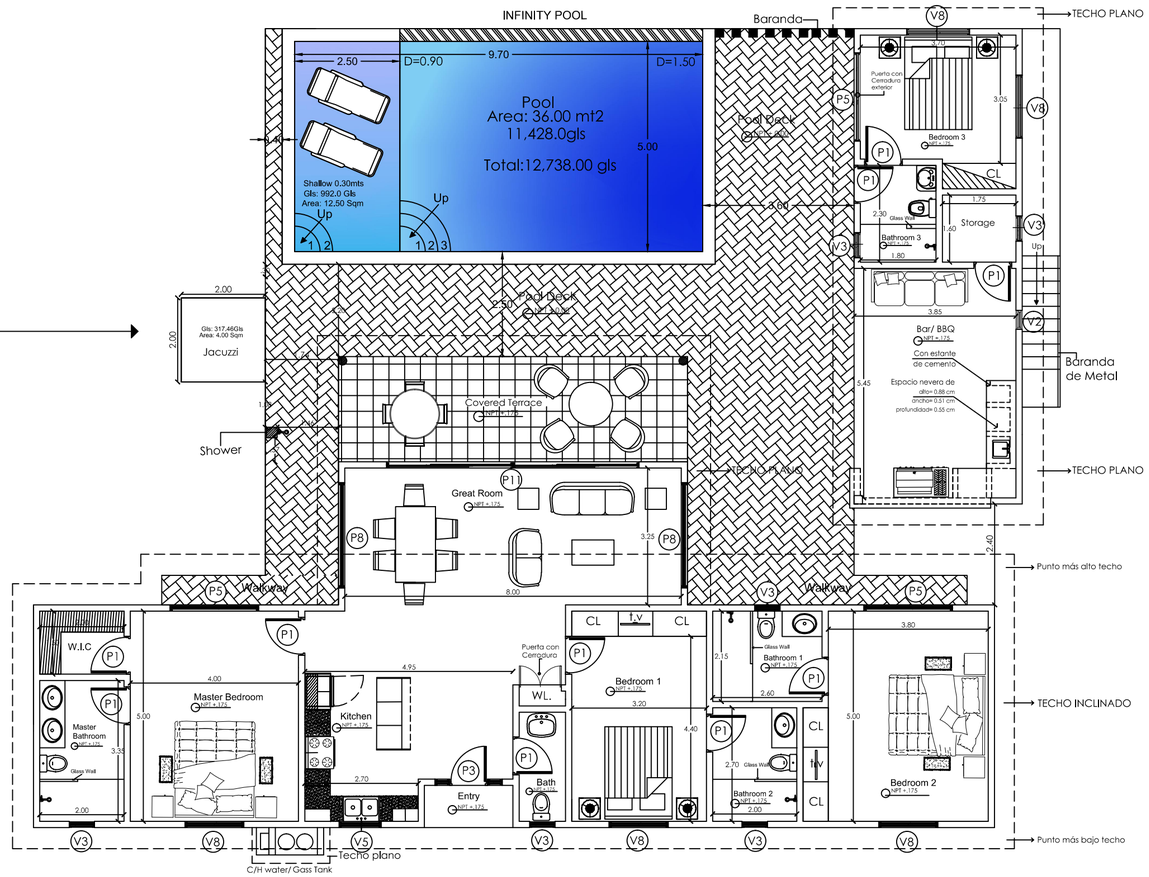

RCL | Floor Plan
Architectural Design-- Scale 1:100

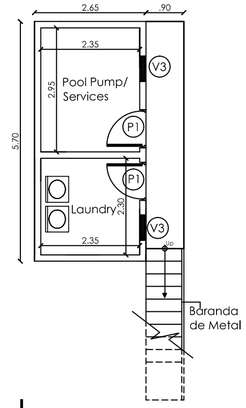

RCL | Basement
Architectural Design– Scale 1:100

0 1 2 3 4 5 METERS
GRAPHIC SCALE

Localitation: Carretera Sosua-Cabarete, Residencial Casa Linda, El Choco,Rep.Dom.	**House Type:** Villa Tranquila 3 Bedrooms **Lot: 713**	**Estructural Design:**	**Content:** Floor Plan	**Revision:** 10	**Sheet No.:** 03
Project: Residencial Casa Linda	**Typed Drawing:** Arq. Gabriel E. Hernández	**Electrical Calculation:**		**Date:** 2013-07-24	De 14
Owner: ©Eric Sandmael	**Architectural Design:**	**Sanitary Design:**			
		Project Manager: Arch. Siri S. Walter			