VILLA TRANQUILA 3 BEDROOMS
LOT 713


Living Area: 147.00 Sqm
Covered Entrance: 2.10 Sqm
Covered Terrace: 20.75 Sqm
Walkway: 7.59 Sqm
Service Building: 15.10 Sqm
Palapa Bar with Guest room: 45.20 Sqm

Total Area: 237.74 Sqm

Pool Pump: included on Service Building
Pool Deck: 87.32 Sqm
Jacuzzi area: 4.00 Sqm
Parking, Front Walkway/ golf cart: 58.21 Sqm

Block construction and Losa panel roof

Lot Area
819.80 Sqm

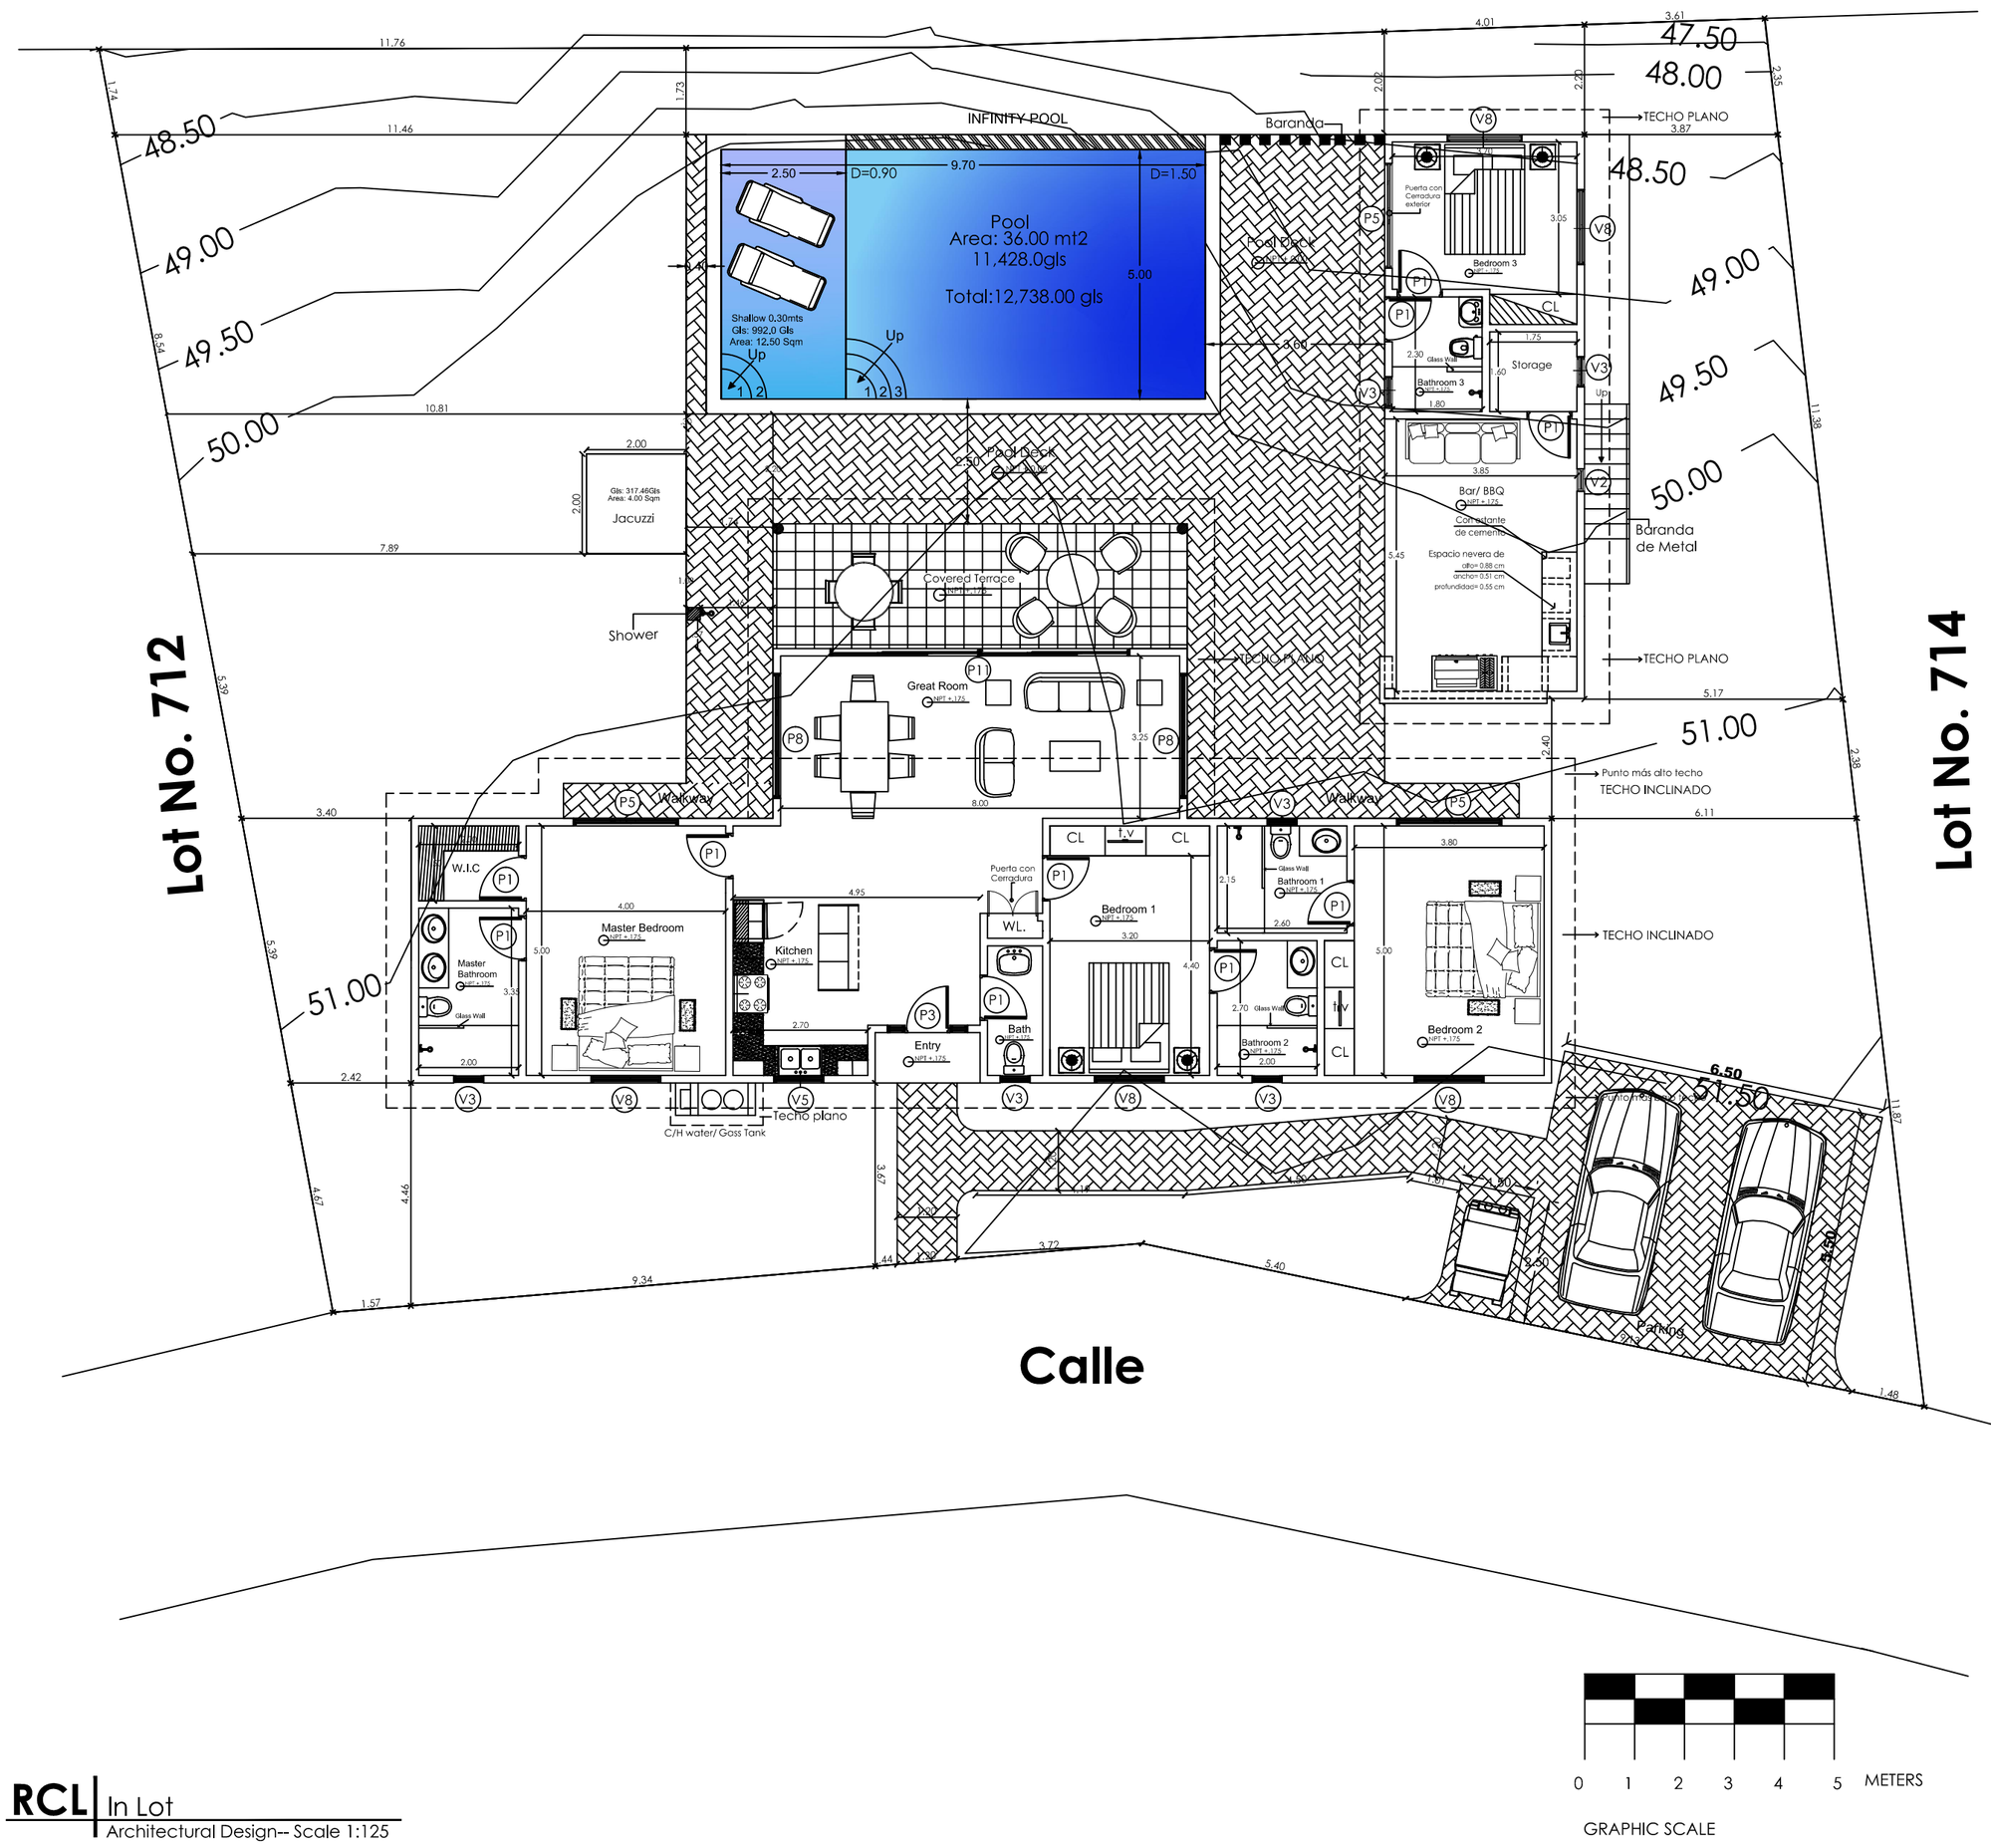

RCL | In Lot
Architectural Design-- Scale 1:125

0 1 2 3 4 5 METERS
GRAPHIC SCALE

	Location: Carretera Sosua-Cabarete Residencial Casa Linda,El choco,Rep.Dom.	**Villa Type:** Villa Tranquila 3 Bedrooms	**Lot:** 713
	Project: Residencial Casa Linda		
	Owner: ©Eric Sandmael	**Content:** In Lot	**Revision:** 10
Drawing typed by: Arch. Gabriel E. Hernández	**Electrical Design:**		**Sheet No.** 01 De 14
Drawing supervised by: Arch. Siri S. Walther	**Sanitary Design:**		**Date:** 2013-07-24
Structural Design:	**Project Manager:** Arch. Siri S. Walther		